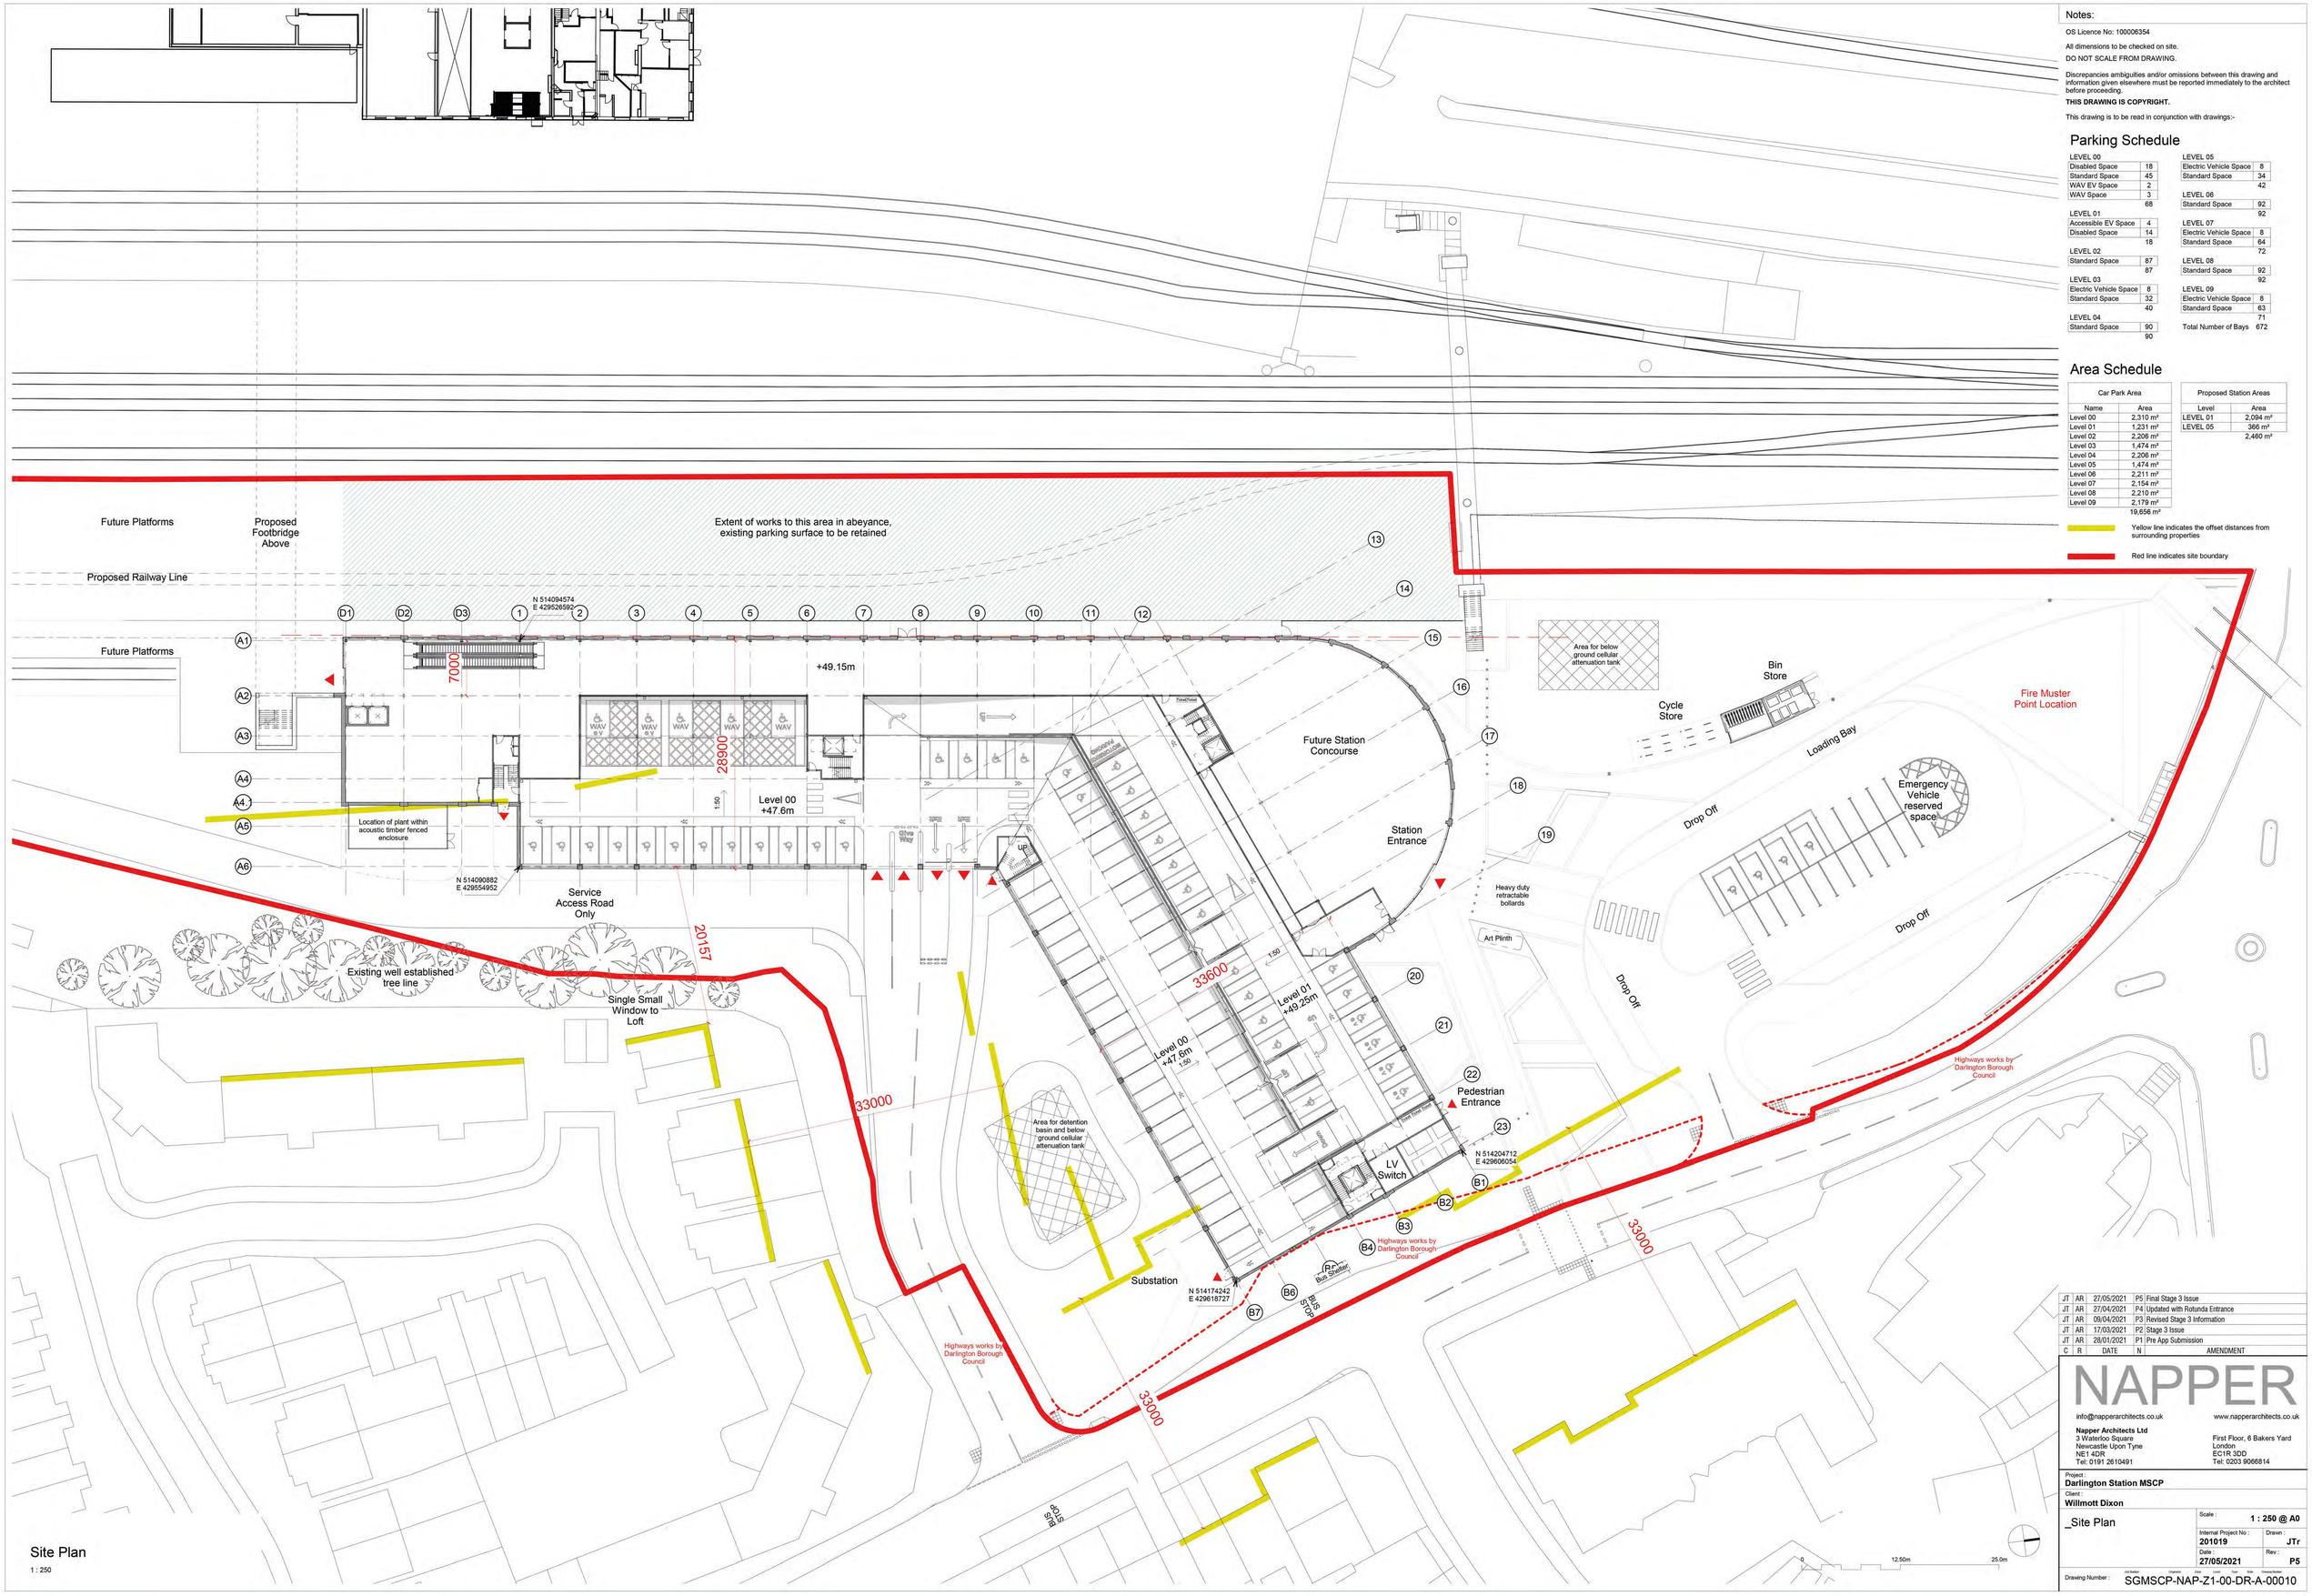

Site Plan
1 : 250

Notes:

OS Licence No: 100006354

All dimensions to be checked on site.

DO NOT SCALE FROM DRAWING.

Discrepancies ambiguities and/or omissions between this drawing and information given elsewhere must be reported immediately to the architect before proceeding.

THIS DRAWING IS COPYRIGHT.

This drawing is to be read in conjunction with drawings:-

Parking Schedule

LEVEL 00	
Disabled Space	18
Standard Space	45
WAV EV Space	2
WAV Space	3
	68
LEVEL 01	
Accessible EV Space	4
Disabled Space	14
	18
LEVEL 02	
Standard Space	87
	87
LEVEL 03	
Electric Vehicle Space	8
Standard Space	32
	40
LEVEL 04	
Standard Space	90
	90
LEVEL 05	
Electric Vehicle Space	8
Standard Space	34
	42
LEVEL 06	
Standard Space	92
	92
LEVEL 07	
Electric Vehicle Space	8
Standard Space	64
	72
LEVEL 08	
Standard Space	92
	92
LEVEL 09	
Electric Vehicle Space	8
Standard Space	63
	71
Total Number of Bays	672

Area Schedule

Car Park Area

Name	Area
Level 00	2,310 m²
Level 01	1,231 m²
Level 02	2,206 m²
Level 03	1,474 m²
Level 04	2,206 m²
Level 05	1,474 m²
Level 06	2,211 m²
Level 07	2,154 m²
Level 08	2,210 m²
Level 09	2,179 m²
	19,656 m²

Proposed Station Areas

Level	Area
LEVEL 01	2,094 m²
LEVEL 05	366 m²
	2,460 m²

Yellow line indicates the offset distances from surrounding properties

Red line indicates site boundary

C	R	DATE	N	AMENDMENT
JT	AR	27/05/2021	P5	Final Stage 3 Issue
JT	AR	27/04/2021	P4	Updated with Rotunda Entrance
JT	AR	09/04/2021	P3	Revised Stage 3 Information
JT	AR	17/03/2021	P2	Stage 3 Issue
JT	AR	28/01/2021	P1	Pre App Submission

NAPPER

info@napperarchitects.co.uk
www.napperarchitects.co.uk

Napper Architects Ltd
3 Waterloo Square
Newcastle Upon Tyne
NE1 4DR
Tel: 0191 2610491

First Floor, 6 Bakers Yard
London
EC1R 3DD
Tel: 0203 9066814

Project :
Darlington Station MSCP

Client :
Willmott Dixon

_Site Plan

Scale : **1 : 250 @ A0**

Internal Project No : **201019**

Drawn : **JTr**

Date : **27/05/2021**

Rev : **P5**

Drawing Number : SGMSCP-NAP-Z1-00-DR-A-00010