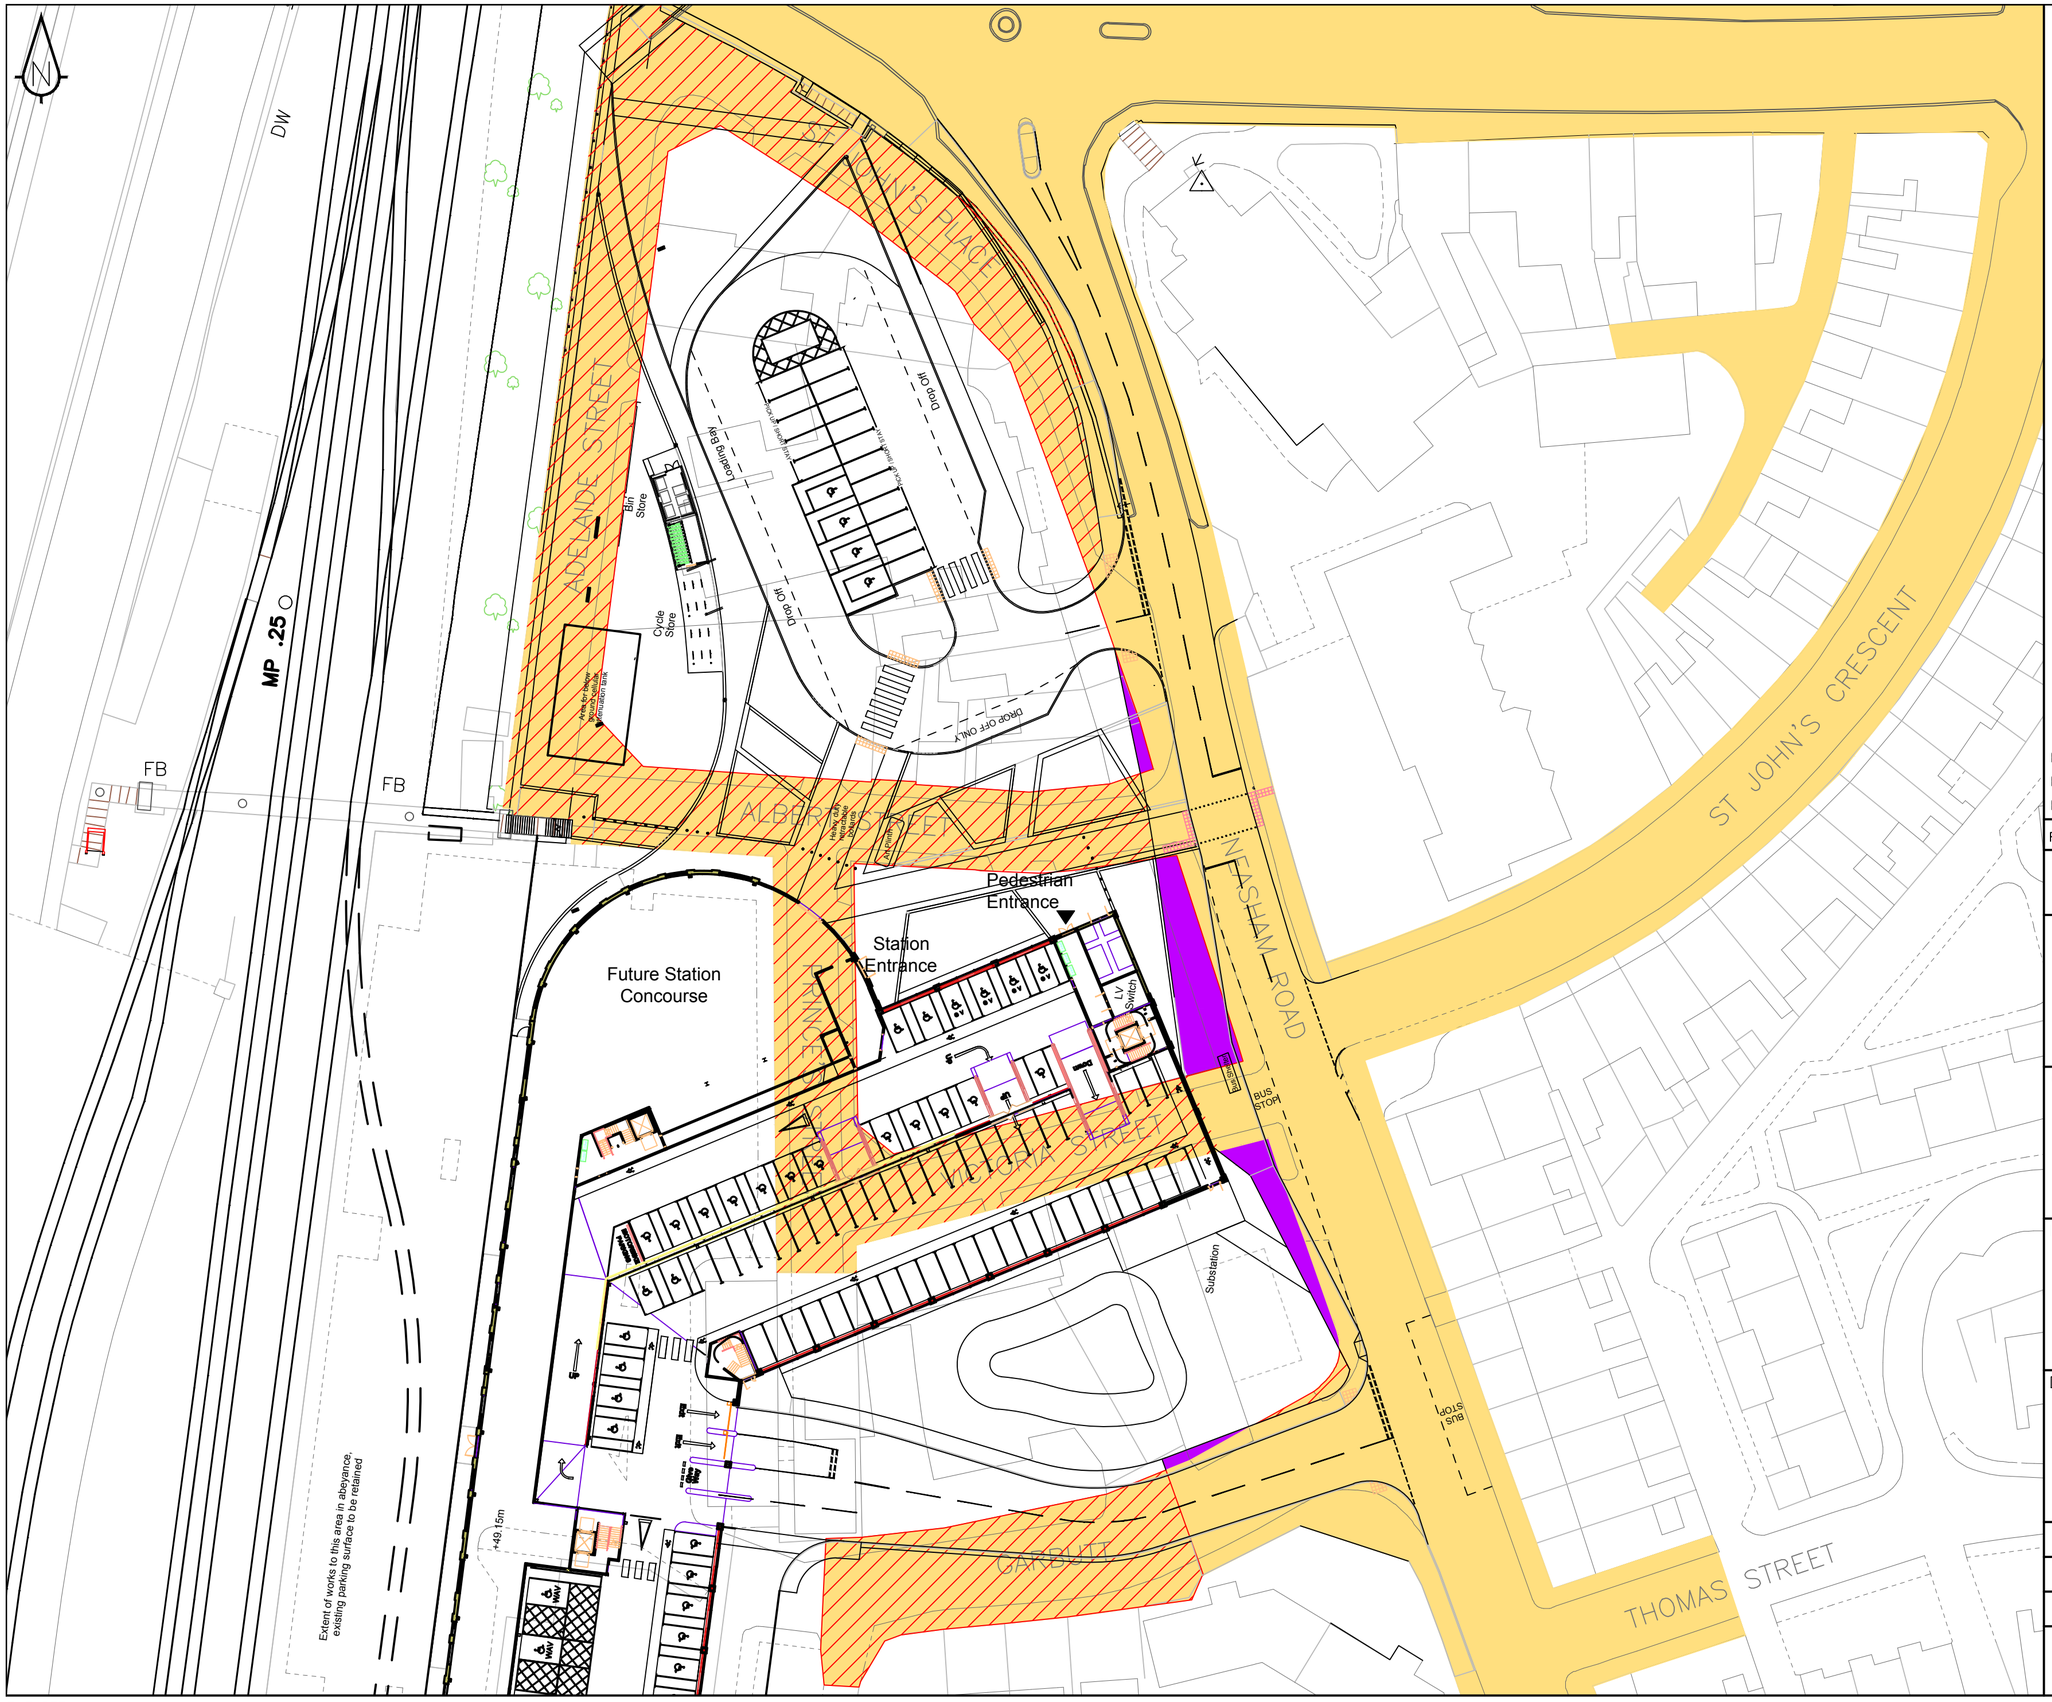

Key

- Existing adopted highway
- Highway to be stopped up
- Area to be offered for adoption

Rev	Amendment	Drawn	Date	Checked
P03	Layout updated	AA	28.05.21	DJC
P02	Layout updated	AA	20.04.21	DJC
P01	Layout updated	AA	23.03.21	DJC

sanderson associates (consulting engineers) ltd
Highways | Traffic | Transportation | Water
T 01924 844080 mail@sandersonassociates.co.uk
F 01924 844081 www.sandersonassociates.co.uk

Client

WILLMOTT DIXON

Project Title

Gateway MSCP
Darlington Railway Station

Drawing Title

Areas of Highway to be Stopped-Up and Created

Scale 1:500	Drawn By AA
Drawing Size A2	Checked By KS
Date 09.12.2020	Approved By KS
Drawing Number SGMSCP-FHT-ZO-SL-DR-H-00005	Rev P03

FILE REF:

© Sanderson Associates (Consulting Engineers) Ltd.