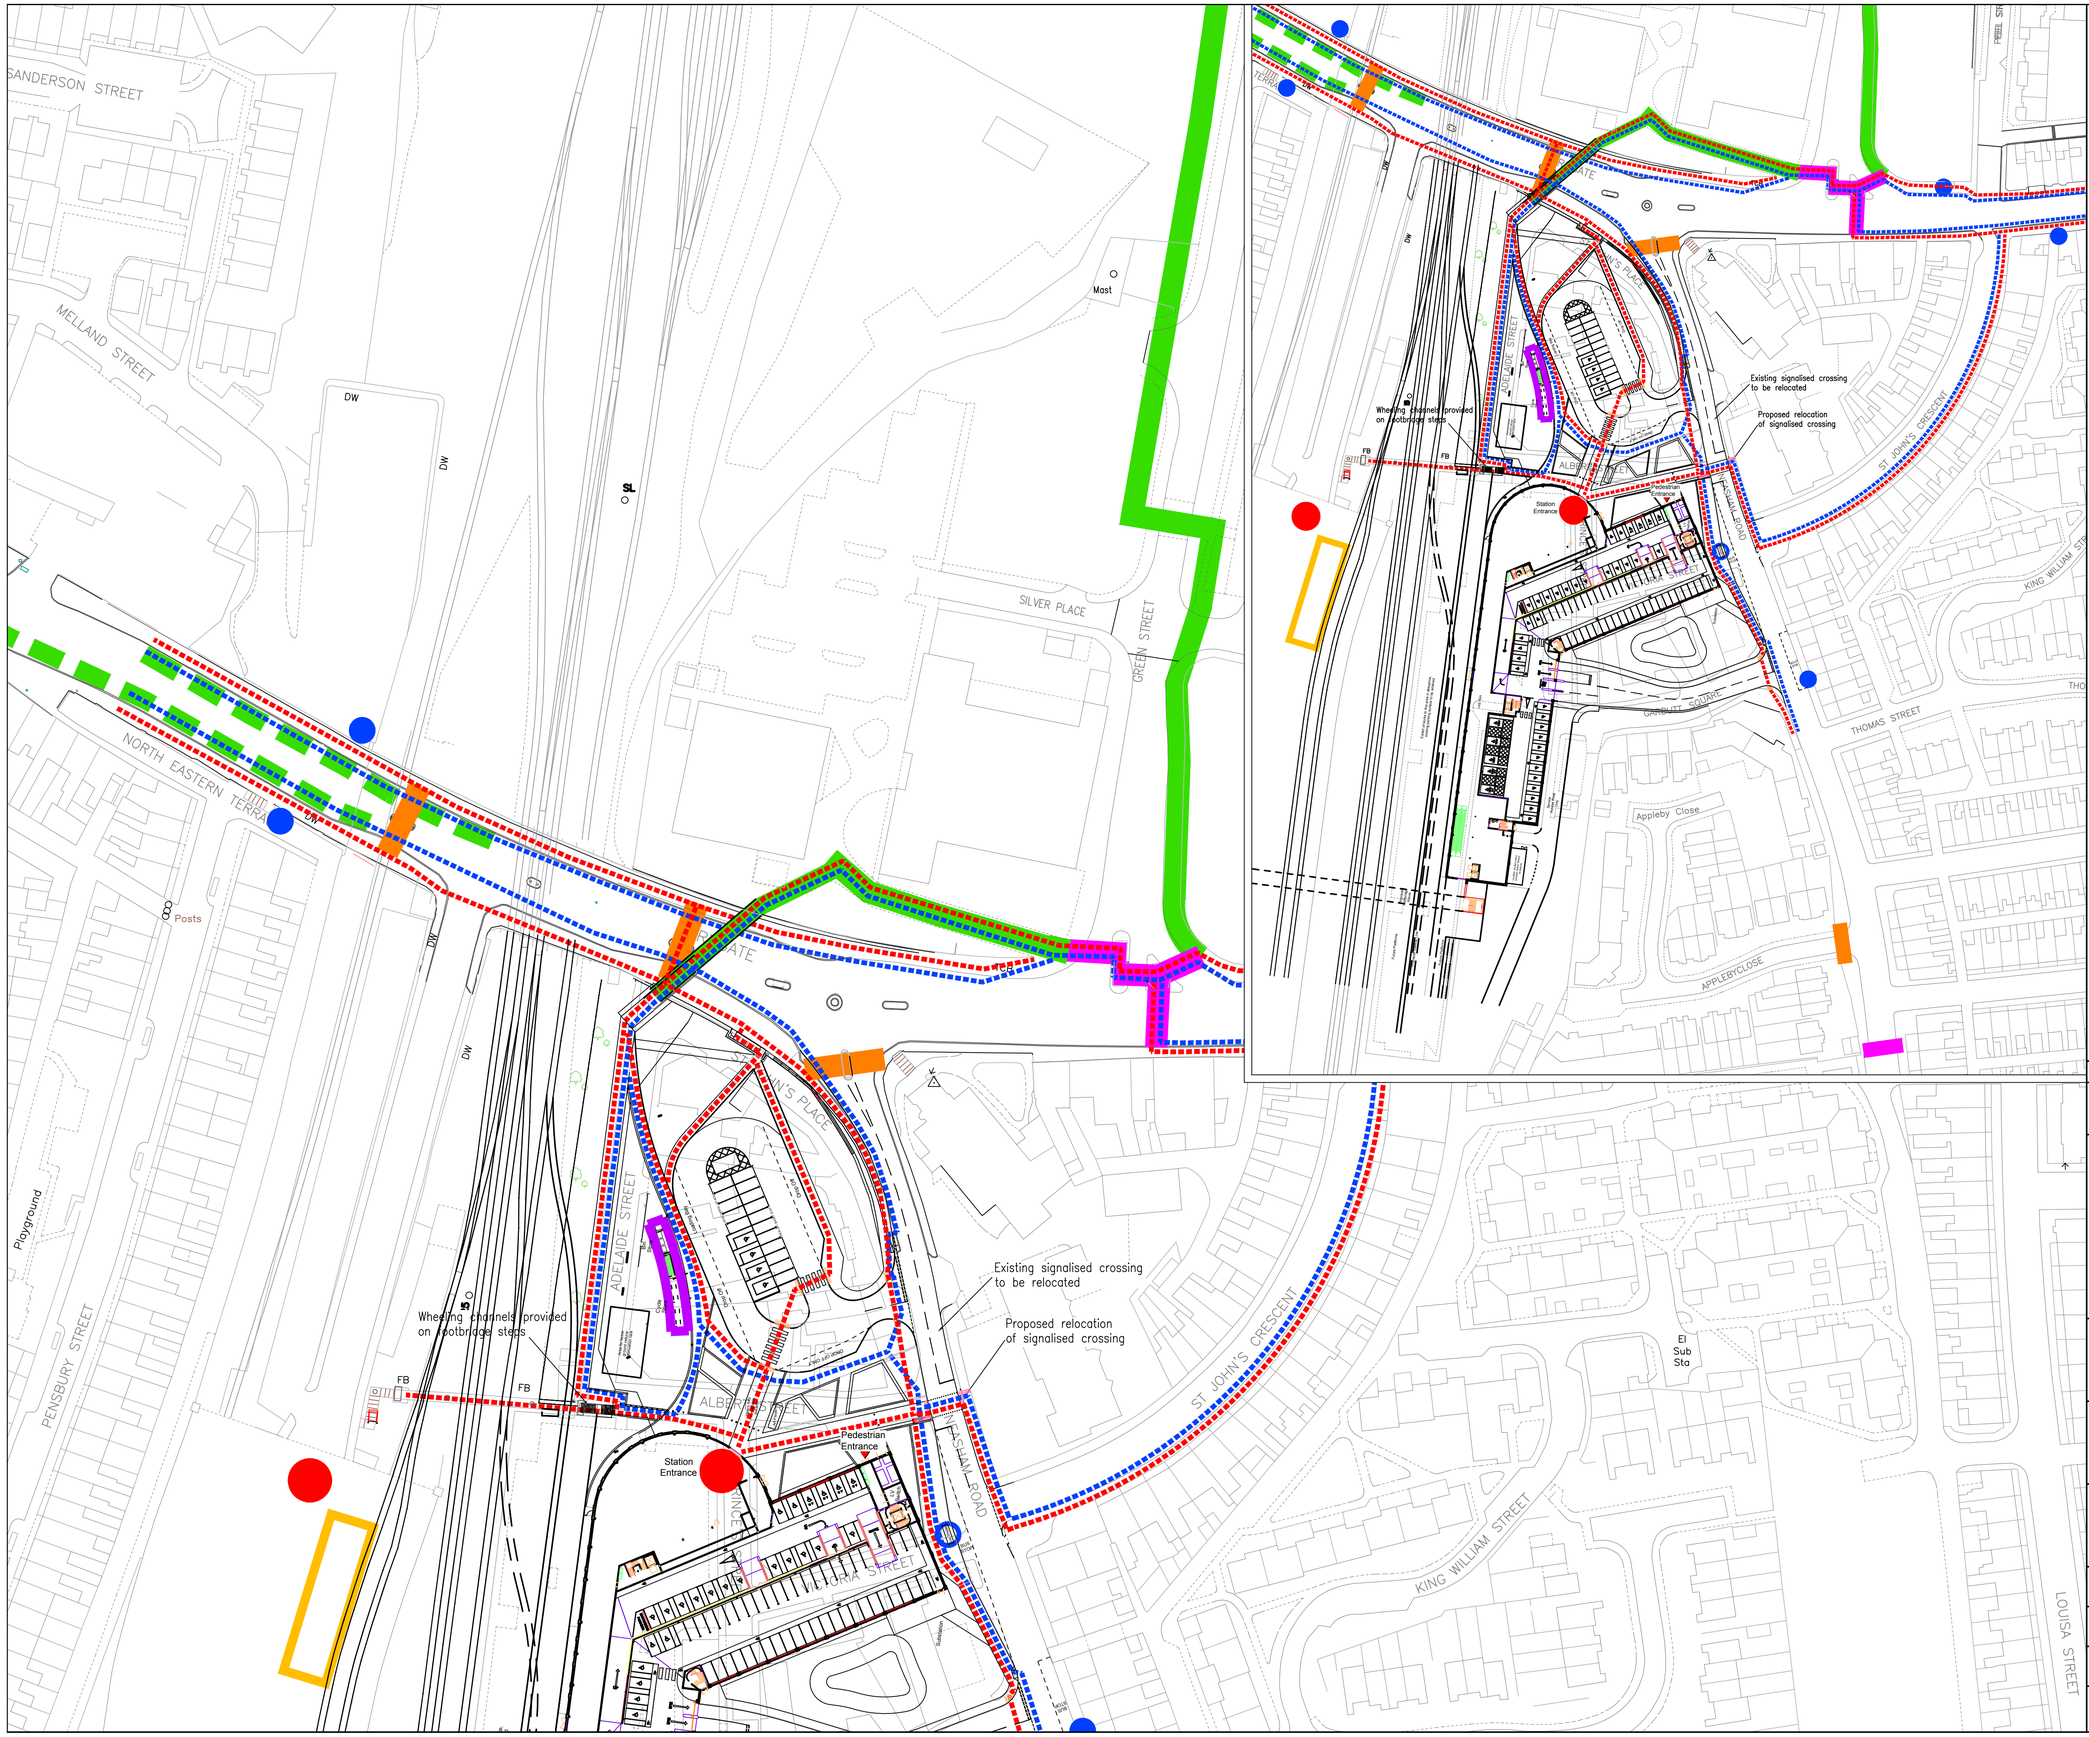

Rev	Amendment	Drawn	Date	Checked
P03	Layout updated	AA	28.05.2021	DJC
P02	Layout updated	AA	20.04.2021	DJC
P01	Layout updated	AA	23.03.2021	DJC

sanderson associates (consulting engineers) ltd
Highways | Traffic | Transportation | Water
T 01924 844080 mail@sandersonassociates.co.uk
F 01924 844081 www.sandersonassociates.co.uk

Client
WILLMOTT DIXON

Project Title
Gateway MSCP
Darlington Railway Station

Drawing Title
Non Motorised User Plan

Scale	Drawn By
NTS	AA
Drawing Size	**Checked By**
A1	DJC
Date	**Approved By**
29.01.2021	DJC

Drawing Number	Rev
SGMSCP-FHT-Z0-SL-DR-H-00002	P03

FILE REF:

© Sanderson Associates (Consulting Engineers) Ltd.