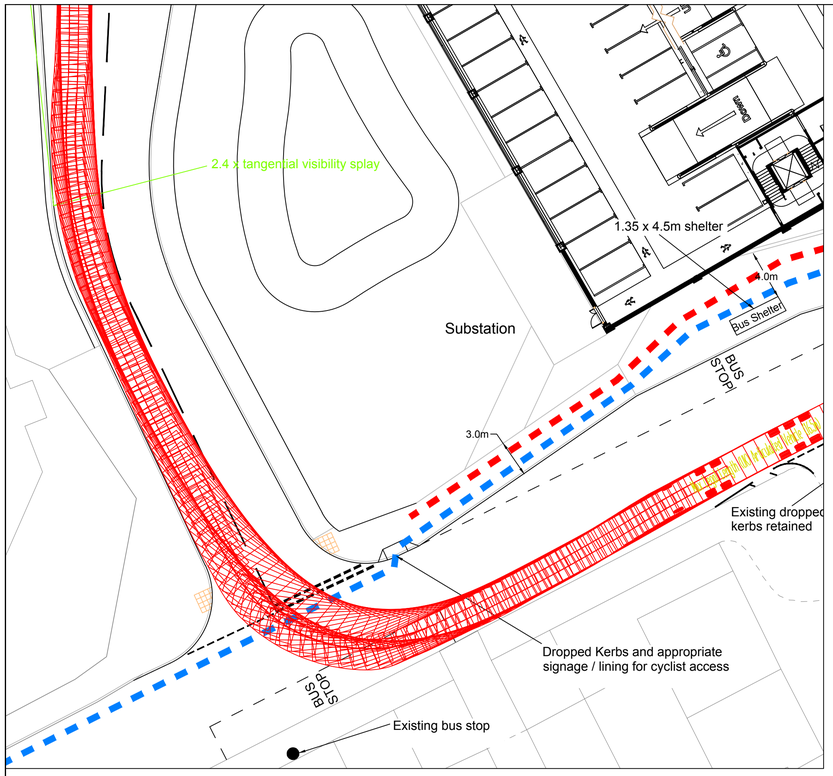

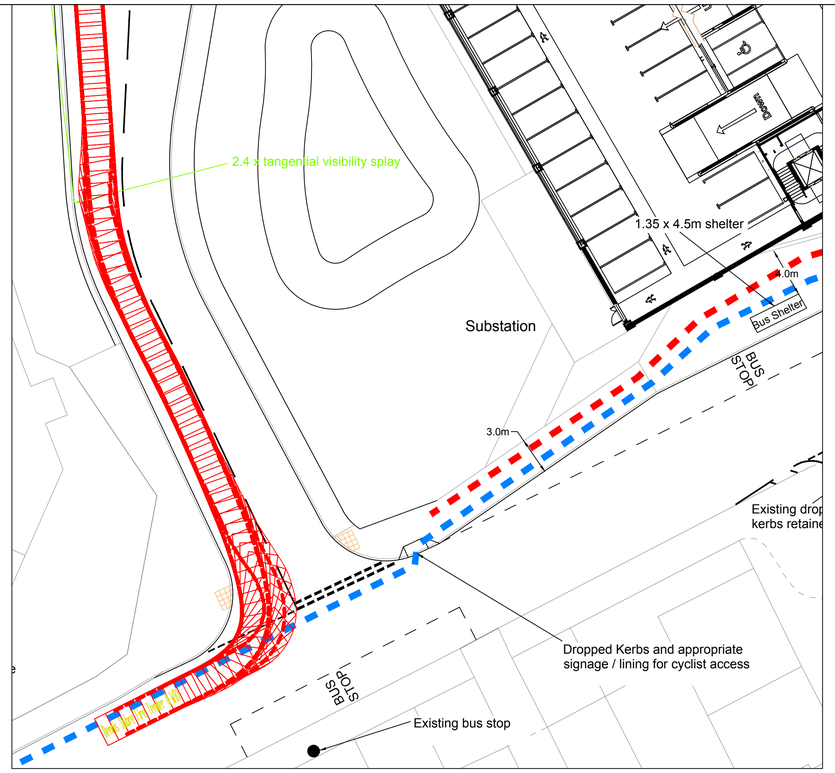

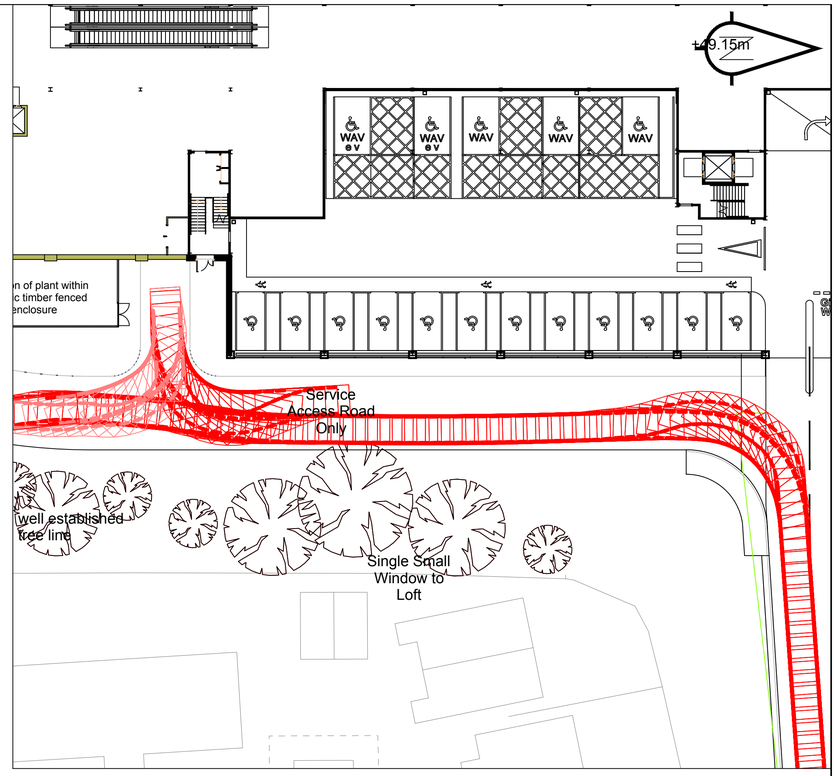

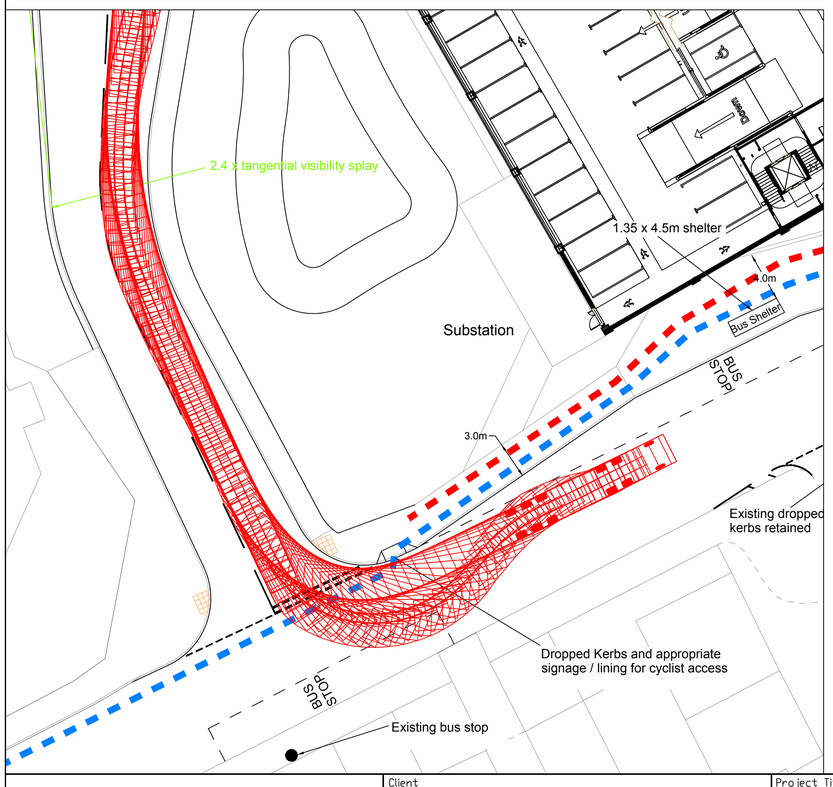

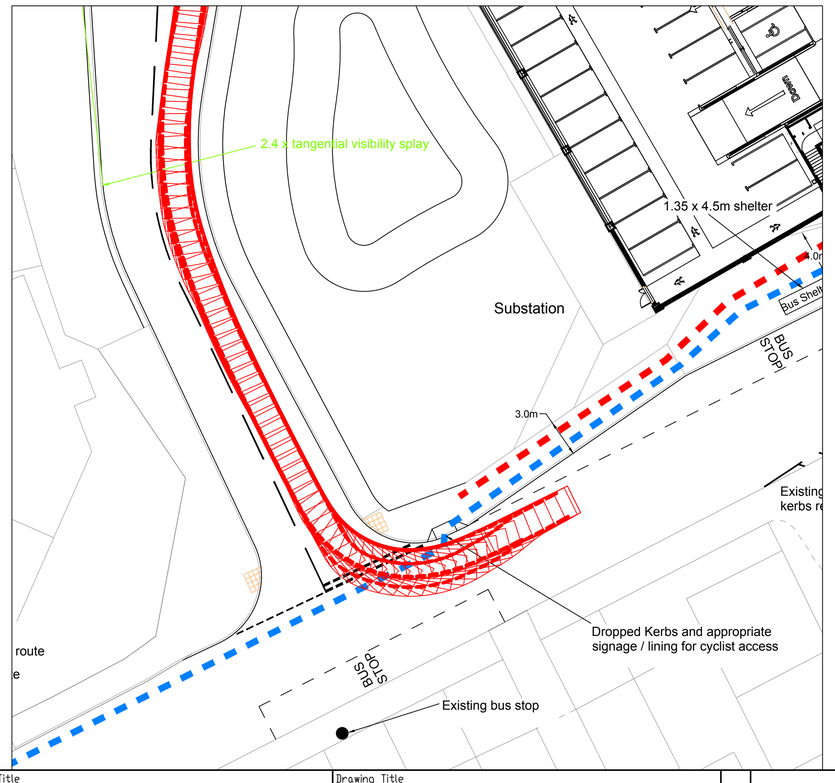

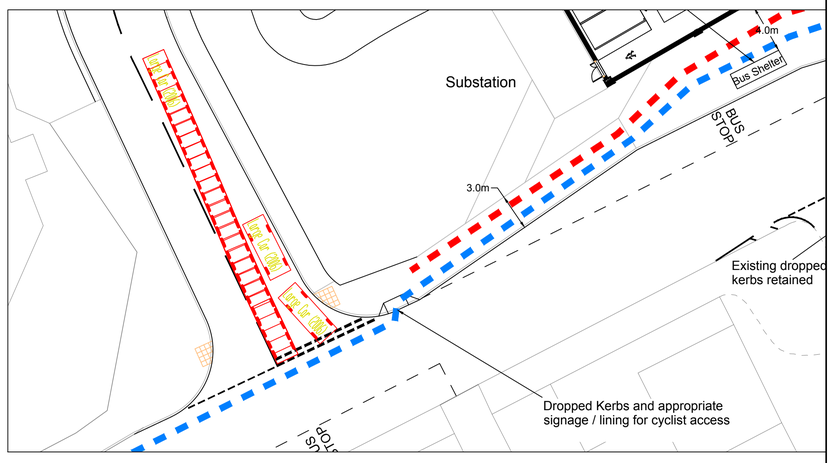

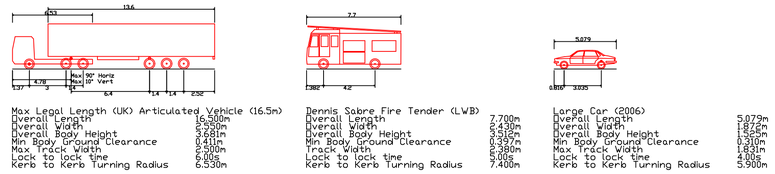

Max Legal Length (UK) Articulated Vehicle (16.5m)

Overall Length	16.500m
Overall Width	2.550m
Overall Body Height	3.681m
Min Body Ground Clearance	0.411m
Max Track Width	2.500m
Lock to lock time	6.00s
Kerb to Kerb Turning Radius	6.530m

Dennis Sabre Fire Tender (LWB)

Overall Length	7.700m
Overall Width	2.430m
Overall Body Height	3.351m
Min Body Ground Clearance	0.297m
Max Track Width	2.380m
Lock to lock time	5.00s
Kerb to Kerb Turning Radius	7.400m

Large Car (2006)

Overall Length	5.079m
Overall Width	1.827m
Overall Body Height	1.565m
Min Body Ground Clearance	0.310m
Max Track Width	1.831m
Lock to lock time	4.00s
Kerb to Kerb Turning Radius	5.900m

sanderson associates (consulting engineers) ltd
Highways | Traffic | Transportation | Water
T 01924 844080 mail@sandersonassociates.co.uk
F 01924 844081 www.sandersonassociates.co.uk

Client: WILLMOTT DIXON

Project Title: Gateway MSCP, Darlington Railway Station

Drawing Title: Swept Path Analysis of Garbutt Square Proposals

Rev	Amendment	Drawn	Date	Checked
P04	Layout updated	AA	06.09.2021	DJC
P03	Layout updated	AA	28.05.2021	DJC
P02	Layout updated	AA	20.04.2021	DJC
P01	Layout updated	AA	23.03.2021	DJC

Scale: 1:250	Drawn By: AA
Drawing Size: A1	Checked By: KS
Date: 26.01.2021	Approved By: KS
Drawing Number: SGMSCP-FHT-ZO-SL-DR-H-00008	Rev: P04

FILE REF:

© Sanderson Associates (Consulting Engineers) Ltd.